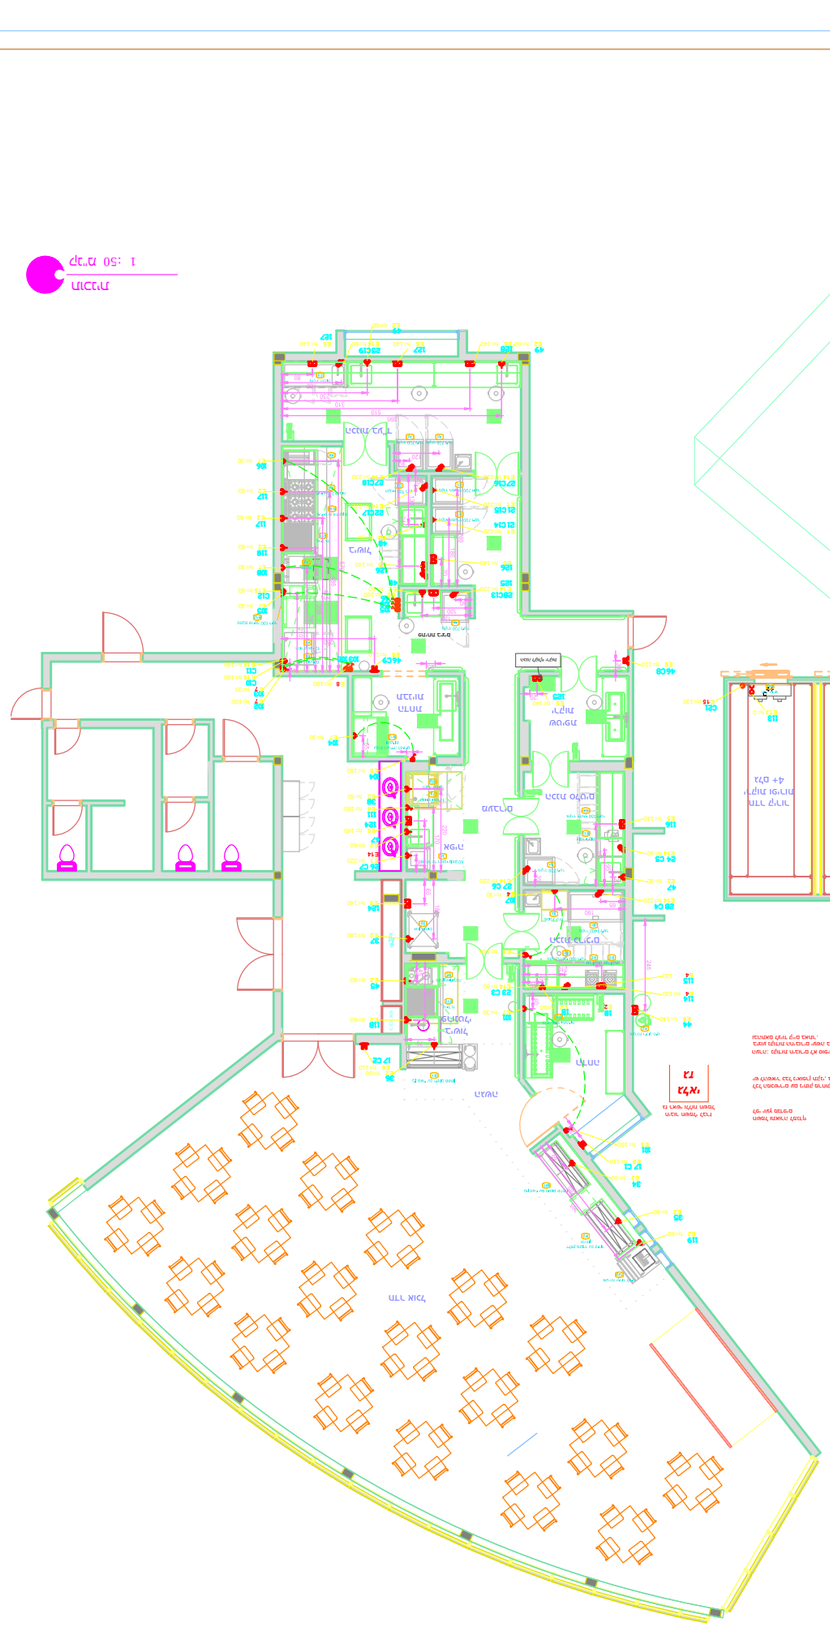


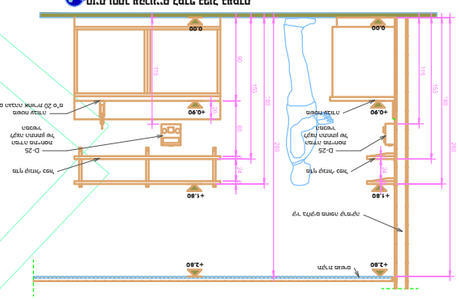


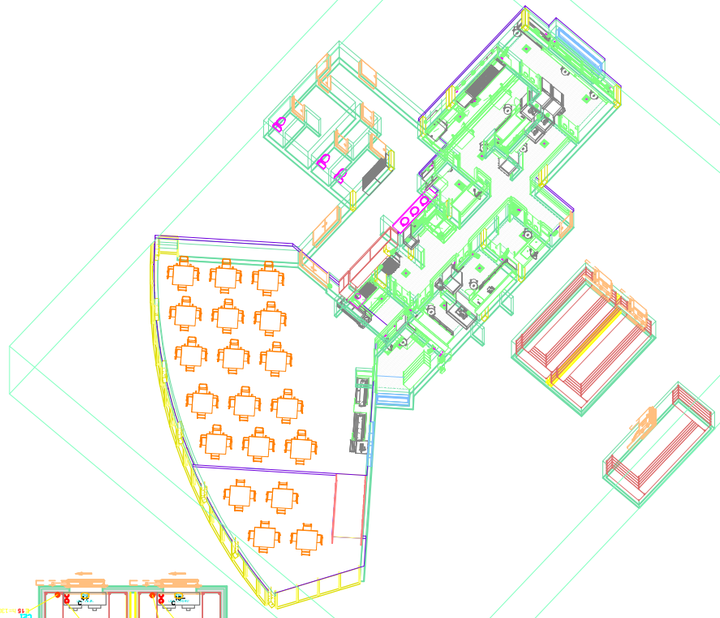

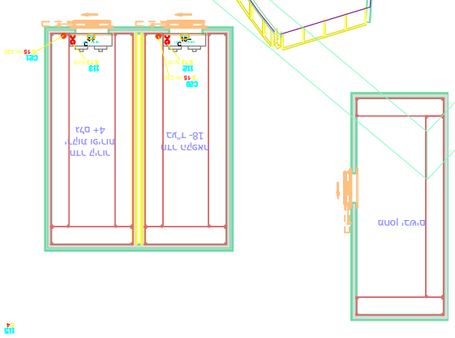

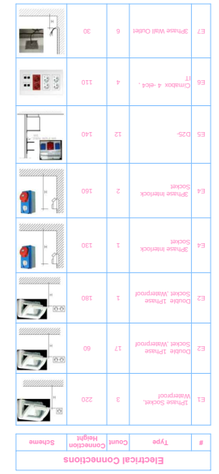

## Electrical Schedule

| # | Description | Quantity | Watts | Dimensions | | | Electric | | | | | | Remarks | Qty. | Qty. per Floor |
|---|---|---|---|---|---|---|---|---|---|---|---|---|---|---|---|
| | | | | Width | Depth | Height | Power Per Unit | Total | Voltage | Amps | Circuit | Phase | | | |
## Electrical Connections

| # | Type | Count | Connection Height | Schema |
|---|---|---|---|---|

## Electrical Connections

| # | Type | Count | Connection Height | Schema |
|---|---|---|---|---|
| E8 | Schuko Switch | 6 | 160 | |
| E13 | Closing Connector | 2 | 0 | |
| E14 | Schuko Waterproof + Communication Line | 4 | 60 | |
| E14 | Schuko Socket + Communication Line | 6 | 220 | |
| E15 | Communication Line | 1 | 160 | |
| E15 | Communication Line | 1 | 130 | |
| E15 | Communication Line | 1 | 60 | |
| E15 | Communication Line | 1 | 160 | |


EAPC






